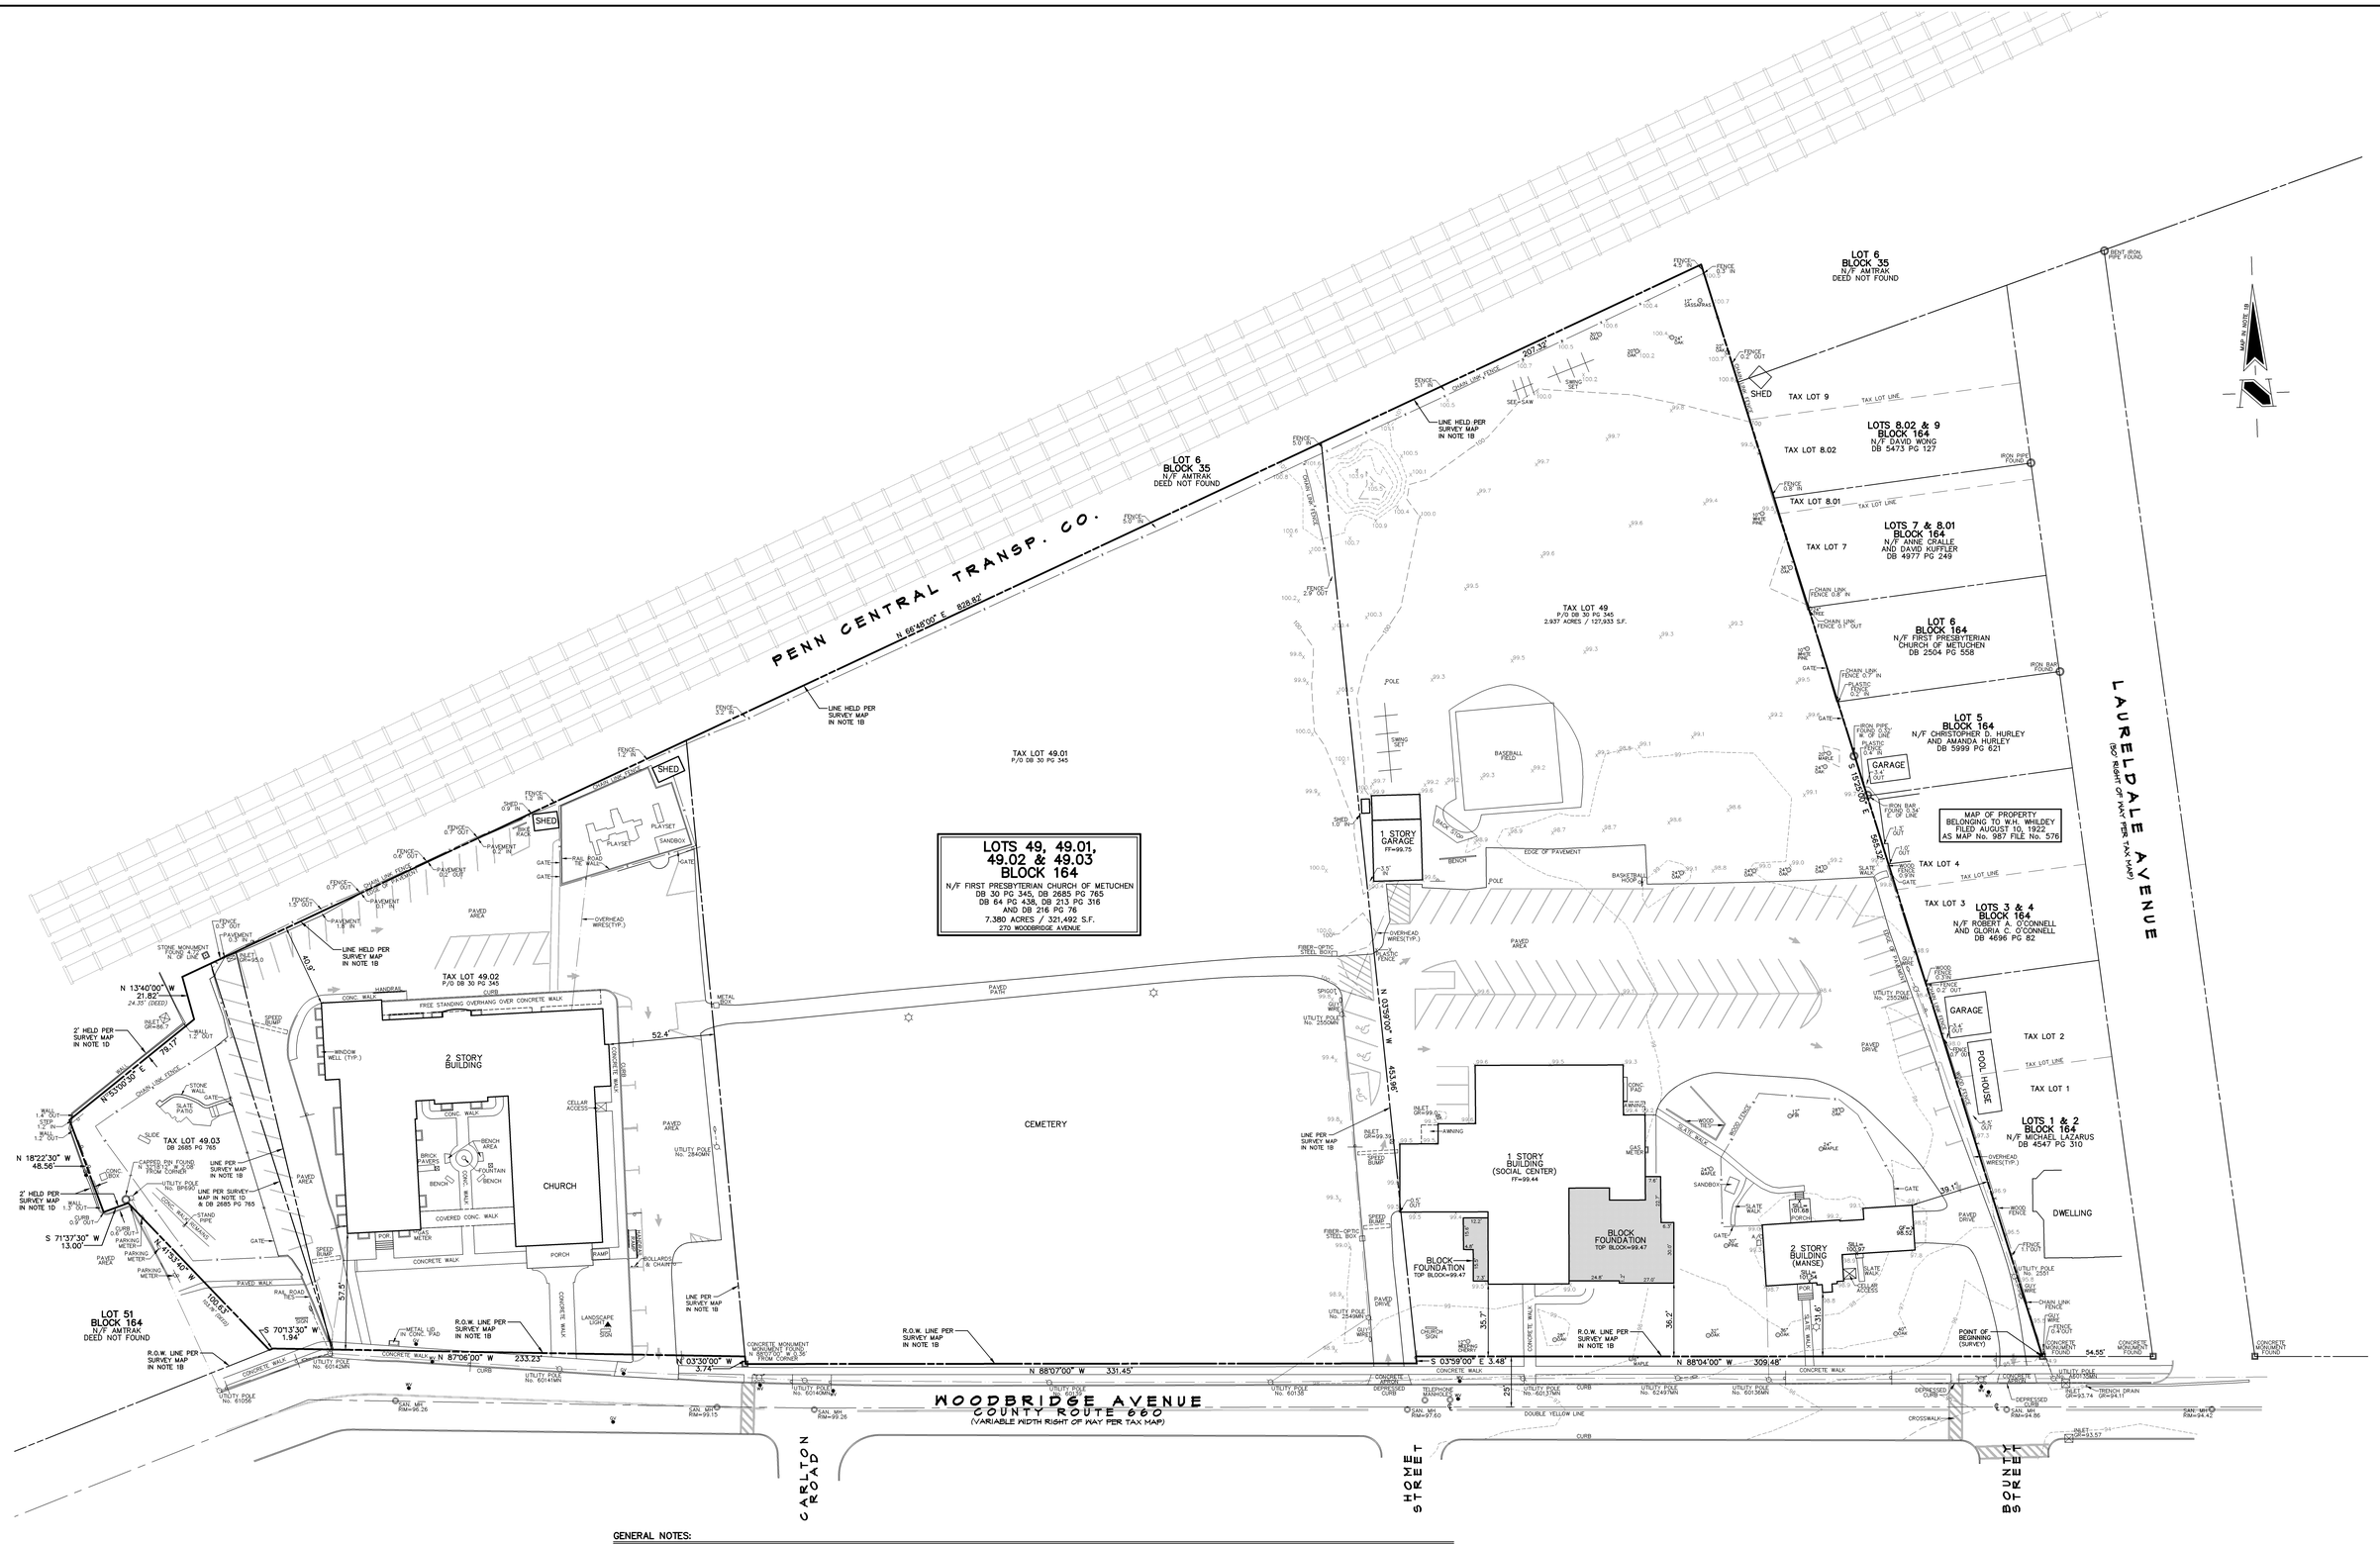
PENN CENTRAL TRANSP. CO.
N 68°45'00" E 826.80'
LOT 6
BLOCK 35
N/F AMTRAK
DEED NOT FOUND
LOTS 49, 49.01, 49.02 & 49.03
BLOCK 164
N/F FIRST PRESBYTERIAN CHURCH OF METUCHEN
DB 30 PG 345, DB 2685 PG 765
DB 64 PG 438, DB 213 PG 316
AND DB 216 PG 76
7.380 ACRES / 321,492 S.F.
270 WOODBRIDGE AVENUE
TAX LOT 49.01
P/O DB 30 PG 345
TAX LOT 49.02
P/O DB 30 PG 345
TAX LOT 49.03
DB 2685 PG 765
TAX LOT 49
P/O DB 30 PG 345
2.937 ACRES / 127,933 S.F.
LOT 6
BLOCK 35
N/F AMTRAK
DEED NOT FOUND
LOT 51
BLOCK 164
N/F AMTRAK
DEED NOT FOUND
LOTS 8.02 & 9
BLOCK 164
N/F DAVID WONG
DB 5473 PG 127
LOTS 7 & 8.01
BLOCK 164
N/F ANNE OKALLE
AND DAVID KUFFLER
DB 4977 PG 249
LOT 6
BLOCK 164
N/F FIRST PRESBYTERIAN
CHURCH OF METUCHEN
DB 2504 PG 556
LOT 5
BLOCK 164
N/F CHRISTOPHER D. HURLEY
AND AMANDA HURLEY
DB 5999 PG 621
LOTS 3 & 4
BLOCK 164
N/F ROBERT A. O'CONNELL
AND GLORIA C. O'CONNELL
DB 4696 PG 82
LOTS 1 & 2
BLOCK 164
N/F MICHAEL LAZARUS
DB 4547 PG 310
TAX LOT 9
TAX LOT 8.02
TAX LOT 8.01
TAX LOT 7
TAX LOT 6
TAX LOT 5
TAX LOT 4
TAX LOT 3
TAX LOT 2
TAX LOT 1
MAP OF PROPERTY BELONGING TO W.H. WHILDEY FILED AUGUST 10, 1922 AS MAP No. 987 FILE No. 576
LAURELDALE AVENUE
(50' RIGHT OF WAY PER TAX MAP)
WOODBRIDGE AVENUE
COUNTY ROUTE 660
(VARIABLE WIDTH RIGHT OF WAY PER TAX MAP)
CARLTON ROAD
2 STORY BUILDING
CHURCH
CEMETERY
1 STORY GARAGE FF=99.75
1 STORY BUILDING (SOCIAL CENTER) FF=99.44
2 STORY BUILDING (MANSE)
BLOCK FOUNDATION TOP BLOCK=99.47
DWELLING
GARAGE
POOL HOUSE
BASEBALL FIELD
BASKETBALL HOOP
PAVED AREA
PAVED DRIVE
PAVED PATIO
CONCRETE WALK
FREE STANDING OVERHANG OVER CONCRETE WALK
CHAIN LINK FENCE
WOOD FENCE
STONE WALL
SLATE WALK
SHED
PLAYSET
SANDBOX
SWING SET
SEE-SAW
BENCH
FOUNTAIN
GATE
POLE
OVERHEAD WIRES(TYP.)
FIBER-OPTIC STEEL BOX(T)
UTILITY POLE No. 2550MW
UTILITY POLE No. 2564MW
UTILITY POLE No. 2551
UTILITY POLE No. 2552MW
